SIZE: 300mm x 1550mm

ASPECT SEQUENCE CHART

9	3	1	D-1		D-10	10	4	2
← UP					DN →			
307m	1217m	1000m			1000m	1294m	249m	
G	G	G			G	G	G	G
R	Y	Y	YY		YY	Y	R	

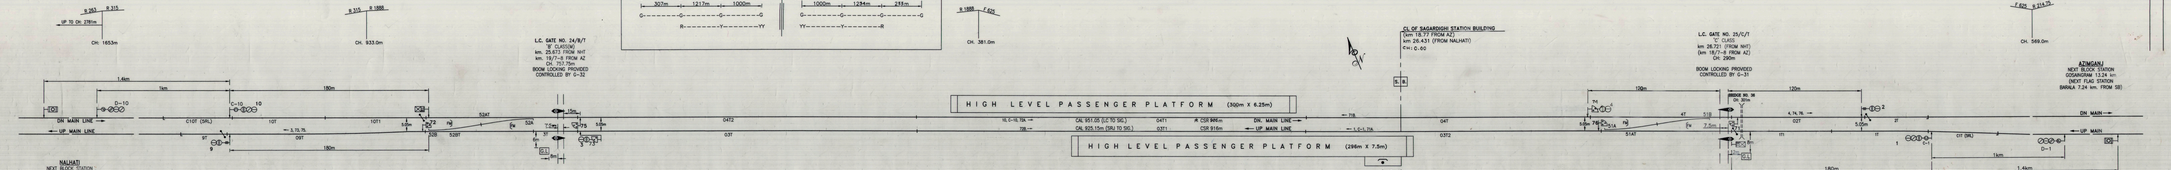

NOTES :-

1. ABSOLUTE BLOCK SYSTEM OF WORKING WITH MORECRAM & COSANGRAM.
2. SPAC CONTROLLED DOUBLE LINE 'UP'SB' WITH MORECRAM & COSANGRAM LOCATED AT PANEL CABIN.
3. ALL MAGLE OF CROSSINGS ARE 1 IN 12, UNLESS OTHERWISE INDICATED.
4. ALL POINTS ARE MOTOR OPRATED, UNLESS OTHERWISE INDICATED.
5. LED LAMPS ARE PROVIDED FOR ALL SIGNALS.
6. CONTROL TELEPHONE PROVIDED AT PANEL CABIN.
7. MACHETO TELEPHONES CONNECTED WITH PANEL CABIN, BOOKING OFFICE AND GATE LODGES OF LC NO. 22/C/E (AT km 20/8-9), 24/B/T, 25/C/T & 28 (AT km 14/9-10).
8. KEY LOCK, EMERGENCY KEY BOX & BOOM LOCKING PROVIDED IN L.C. GATES AS PER DRAWING NO. S.I. 06878.

3. CGR HAS BEEN REQUIRED TO KEEP L.C. GATE 25/C/T TAKE FROM DE RECEPTION SIGNAL.

PANEL CABIN

MAIN SIGNAL BUTTONS : 1, 2, 3, 4, 9, 10.
SHUNT SIGNAL BUTTON : 71, 72, 73, 74, 75, 76.
POINT CONTROL BUTTONS : 51, 52.
CRANK HANDLE BUTTONS : CH1, CH2.
GATE CONTROL BUTTONS : G-31, G-32.

CRANK HANDLES AT PANEL CABIN

(C) — CRANK HANDLE MELDED WITH THE KEY OF EKT

CRANK HANDLE	FOR POINT(S)
CH1	51
CH2	52

ALT.	DESCRIPTION	REFERENCE	CHECKED				APPROVED		CRS'S SANCTION NO.	DATE OF CONSTRUCTION
			SSE/CONS/JC	ASTE/C	SENIOR DY CE/C	CE/C/CON				

SUPERSEDE S.P. NO. S.I. 08106/134(ALT.-II).

	APPROVED	CHECKED	DRAWN	CRS'S SANCTION	SCALE			
EASTERN RAILWAY HOWRAH DIVISION	SENIOR DEN (COSTE/PLANNING) DATE:	A.K. SINGH SR.DSTE/C/ESIGNA; S.N. MANDAL SSE/CON/SIG; A.K. SINGH ASTE/CON/SIG; A.K. BHUYAN SSE/SIG/C; A.K. PRASAD JE/SIG/C DATE:	A. K. DAS CSTE/CON	NO. DATE	LONGITUDINAL: 1cm. = 12m. TRANSVERSE: 1cm. = 4.8m.	E.I. SIGNALLING PLAN MAGL - STD. II @ - "B" CLASS	SAGARDIGHI	S.I. 08118 / 134

BASED ON CE'S ORD. NO. T-117-2016 (DALKHOLA SWD. NO. T-207-2016)
S.N. 2016/CON/SIG/SIGNAL/1 DT. 12-04-16 & S.N. 2016/CON/SIG/SIGNAL/2 DT. 12-04-16.

ADDITION AND ALTERATION OF YARD IN CONNECTION WITH DOUBLING BETWEEN NALHATI - SAGARDIGHI - AZIMGANJ

P.B. ITEM NO. 55 WCRF 2015-16

APPROVED BY DIVISION VIDE SR CSTE/CON/TRACK'S L NO. DR CSTE/C/WHT AT, DT. 12-04-16.

SYAMANANDA (SAI-II) - MAIN DUAL

SYAMANANDA (SAI-II) - MAIN DUAL

TECHNOVIA EMF 1003103335

TECHNOVIA EMF 1003103335