SPECIAL INSTRUCTIONS / APPROVED SPECIAL INSTRUCTIONS				
SL.NO.	INSTRUCTIONS	AUTHORITY	ISSUED BY	DATE	REMARKS

A/.	DESCRIPTION	REFERENCE	CHECKED	APPROVED	COMP.	CRT'S SANCN. NO. & DATE
1	0 ST.& 4T SPLITTED INTO 'OT'& 'FT' RESPECTIVELY IN UPSIG PROVIDED IN STEAD OF 'LB'.	AS PER CSTE/CTG ORDER	SE/WM,LT. / AEE/CON. / AEN/CON.	SE/WM,LT. / CSTE/CON.	27.07.12	NIL. SAN/CON/BALGONA DATE 16/08/12.
2	COMPLETION DRAWING MADE.	AS PER CSTE/CON'T ORDER & VIDE DY. CSTE/CON/Mach. 1. NO. by CSTE/C/O/BWM-KAR DATE-24-10-12.	AEE/CON. / AEN/CON. / SE/WM,LT.	CSTE/CON. / CSTE/C/O/BWM-KAR		

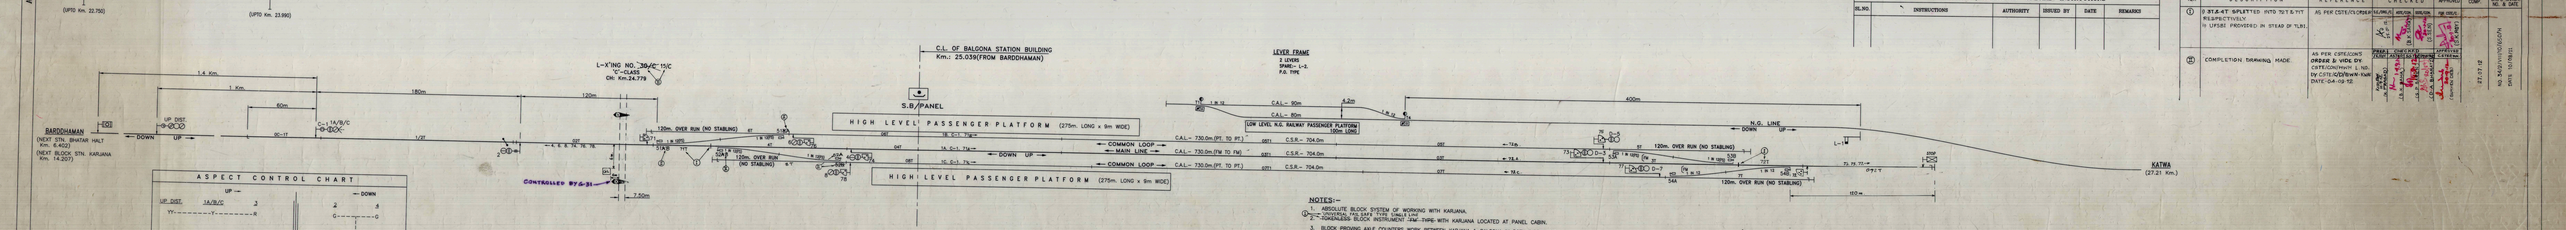

NOTES:-

1. ABSOLUTE BLOCK SYSTEM OF WORKING WITH KARJANA.
2. UNIVERSAL FAIL SAFE TYPE SINGLE LINE HARMANESS BLOCK INSTRUMENT (AT TYPE) WITH KARJANA LOCATED AT PANEL CABIN.
3. BLOCK PROVING AXLE COUNTERS WORK BETWEEN KARJANA & BALGONA IN BOTH DIRECTIONS AND TO BE INTERLOCKED WITH RESPECTIVE BLOCK INSTRUMENTS.
4. BLOCK JOINTS BETWEEN 1/2T & 0/2T AND ARE STAGGERED BY 1.82m. AS PER APPROVED DRAWING NO. S.I.-2362.
5. CONTROL TELEPHONE PROVIDED AT PANEL CABIN.
6. MAGNETO TELEPHONES CONNECTED WITH PANEL CABIN AND GATE LODGE OF INTERLOCKED L'X'ING NO.150/C (AT 24.779 Km.), & L-X'ING GATE No. 36/C 11/C
7. ANGLE OF 'X'-INGS INDICATED.
8. LED LIT LAMPS TO BE USED.
9. KEY LOCK, EMERGENCY KEY LOCK & BOOM LOCKING PROVIDED IN L.C. GATE AS PER DRAWING NO. S.I.-06678.

** NARROW GUAGE BLOCK WORKING WITH KATWA. (ABSOLUTE BLOCK WITH PAPER LINE CLEAR)

SUPERSEDES S.I.P. NO. S.I.- 5678/33E (ALT.-VIII).

E.R. HOWRAH DIVISION	APPROVED	CHECKED	DRAWN	C.R.S'S SANCN.	SCALE	CENTRAL PANEL E.I. SIGNALLING PLAN (PHASE-I)	BALGONA	S.I. 07922 33E
	/ CSTE (COS/PLANNING) DATE : / SUBIR MUKHOPADHYAY (COS/PLANNING)	D. K. SINGH (SO/COS/CON) / S. SEN (SO/COS/CON/SIG) / P.K.GUHA (AEE/CON) / SUKHEN DEY (COS/CON) / SE/SIG/C	U.K. BAL (CTM) / /COM DATE :	NO. 34-C/ 2010/AE 058/W DATE 16.08.12	LONGITUDINAL:- 1cm. = 12m. TRANSVERSE:- 1cm. = 4.8m.			

BASED ON C.E.'S/ORG.NO. Y-439-2010.

P.B. ITEM NO. 5A OF 2007-2008.

MACL - STD. III - "B" CLASS