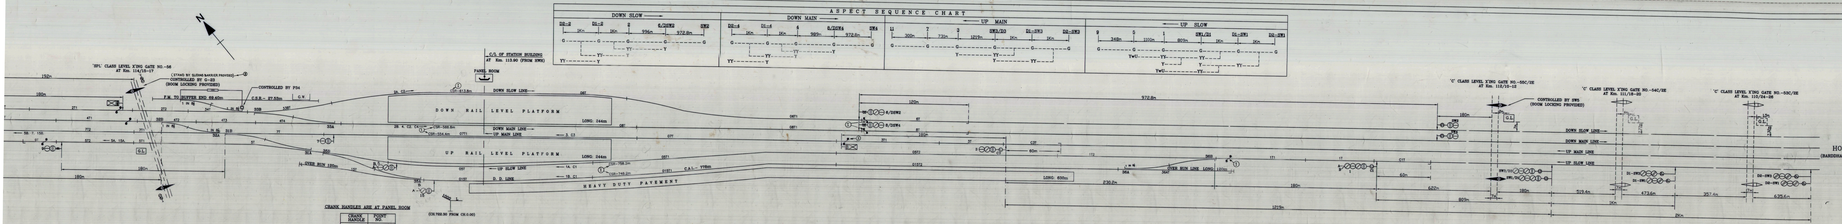

NOTE :-

1. ABSOLUTE BLOCK SYSTEM OF WORKING WITH BARDDHAMAN AND KHANA JN.
2. CONTROL TELEPHONE PROVIDED AT PANEL ROOM.
3. SACHETI TELEPHONE PROVIDED AT PANEL ROOM AND CONNECTED WITH L.C. GATE NO. 54/SPL, 54C AT KM 117/27-116, & 55C AT KM 115/16-11.
4. UNLESS OTHERWISE SPECIFIED THE ANGLE OF CROSSINGS ARE ALL 1 IN 12.
5. ALL POINTS ARE MOTOR OPERATED EXCEPT OTHERWISE INDICATED.
6. KEY LOCK EMERGENCY KEY LOCK & BOOM LOCKING PROVIDED AS PER DRG. NO. S1-38876.
7. TRIPPLE PILE UMPLI/LED LAMPS ARE PROVIDED FOR ALL SIGNALS.
8. BLOCK PROVING AXLE COUNTER PROVIDED ON UP MAIN LINE BETWEEN BLOCK HUT AND HOME SIGNAL OF UP MAIN LINE AS PER DRG. NO. S1-37624/DB UPTO AC-1 & AXLE COUNTER INSTRUMENT COUPLED TO PANEL ROOM