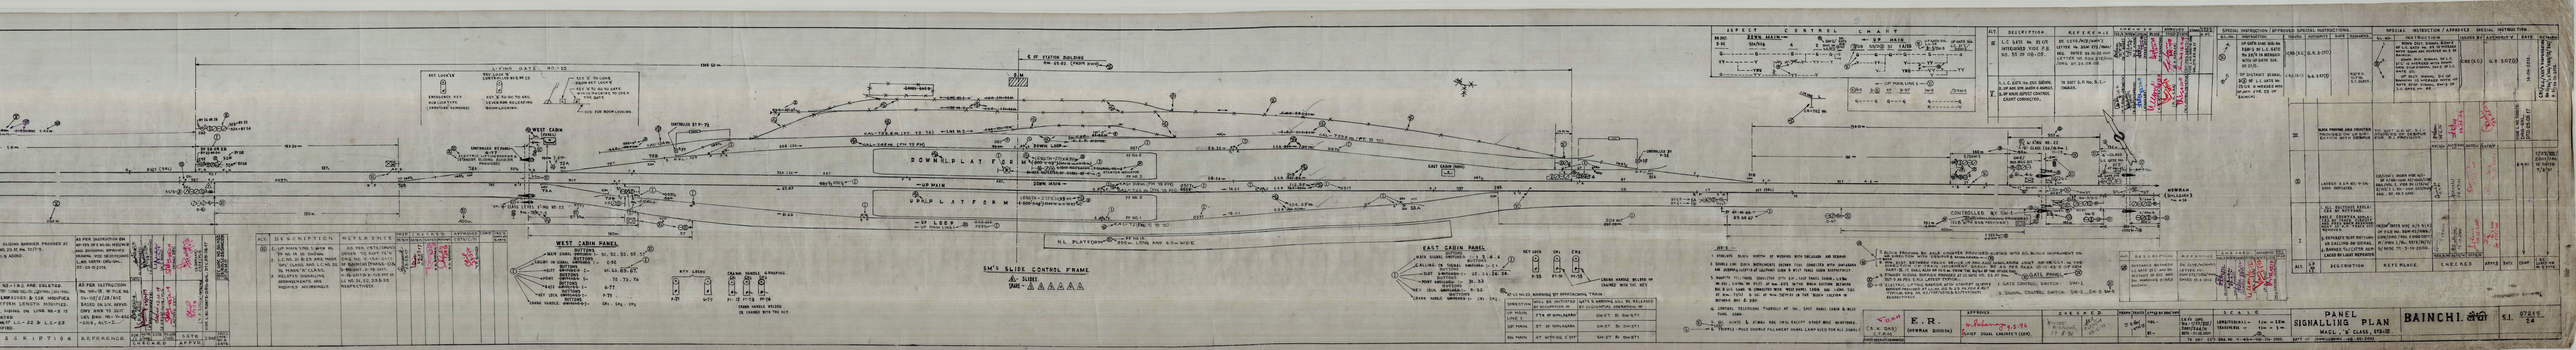
L-CRIB GATE NO.-23
KEY LOCKED
KEY LOCK TYPE
(CENTRAL LOCKING)
KEY TO THIS LOCK
(DRAW KEY LOCK)
KEY TO TO GO TO GATE
KEY TO GO TO GATE
LEVER FOR ALL
LEVER FOR ALL
WARN LEVER
KEY FOR WARN LEVER
WEST CABIN
DOWN LOOP
DOWN PLATFORM
UP MAIN
UP LOOP
UP PLATFORM
DOWN MAIN
EAST CABIN
DOWNRAN (SALAM)
N.L. PLATFORM
S.M'S SLIDE CONTROL FRAME
WEST CABIN PANEL
EAST CABIN PANEL
KEY LEVER
CRANK HANDLE GROUPING
CRANK HANDLE RELEASE
CRANK HANDLE RELEASE
ASPECT CONTROL CHART
DESCRIPTION
REFERENCE
SPECIAL INSTRUCTION / APPROVED SPECIAL INSTRUCTIONS
SPECIAL INSTRUCTION / APPROVED SPECIAL INSTRUCTIONS
PANEL
SIGNALLING PLAN
BAINCHI
E.R.
(GOWRIE DIVISION)
SCALE
DRAWN
CHECKED
APPROVED