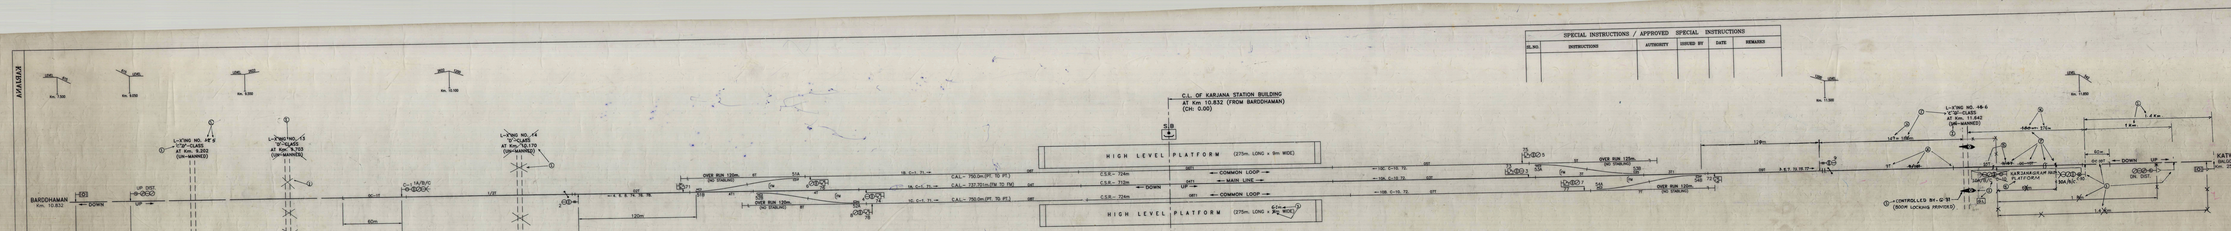
BARDDHAMAN
Km. 10.832
DOWN
UP
UP DIST
DN. DIST
(UNMANNED)
C.L. OF KARJANA STATION BUILDING
AT Km. 10.832 (FROM BARDDHAMAN)
(CH: 0.00)
HIGH LEVEL PLATFORM (275m. LONG x 9m WIDE)
COMMON LOOP
MAIN LINE
HIGH LEVEL PLATFORM (275m. LONG x 9m WIDE)
OVER RUN 120m.
(BY SIGNAL)
CAL.- 760.0m (PF. 10 PF.)
CAL.- 727.70m (Dia. 25 PM)
CAL.- 750.0m (PF. 70 PF.)
L-X'ING NO. 49-6
'B'-'B'-CLASS
AT Km. 11.642
(UNMANNED)
KATWA
BALGONA
ASPECT CONTROL CHART
IN PANEL CABIN
CRANK HANDLES
PANEL CABIN
MAIN SIGNAL BUTTONS :- 1, 2, 3, 4, 5, 6, 7, 8, 9, 10.
SHUNT SIGNAL BUTTONS :- 71, 72, 73, 74, 75, 76, 77, 78.
FOUR BUTTONS :- 51, 52, 53, 54.
CRANK HANDLE BUTTONS :- CH1, CH2, CH3, CH4.
(GATE CONTROL BUTTONS :- G, H).
CRANK HANDLE WELDED WITH THE KEY OF EKT
CONTROLLED BY G-31
(DOOR LOCKING PROVIDED)
DN. DIST.
UP
DOWN
1.6 Km.
1 Km.
180m.
120m.
60m.
