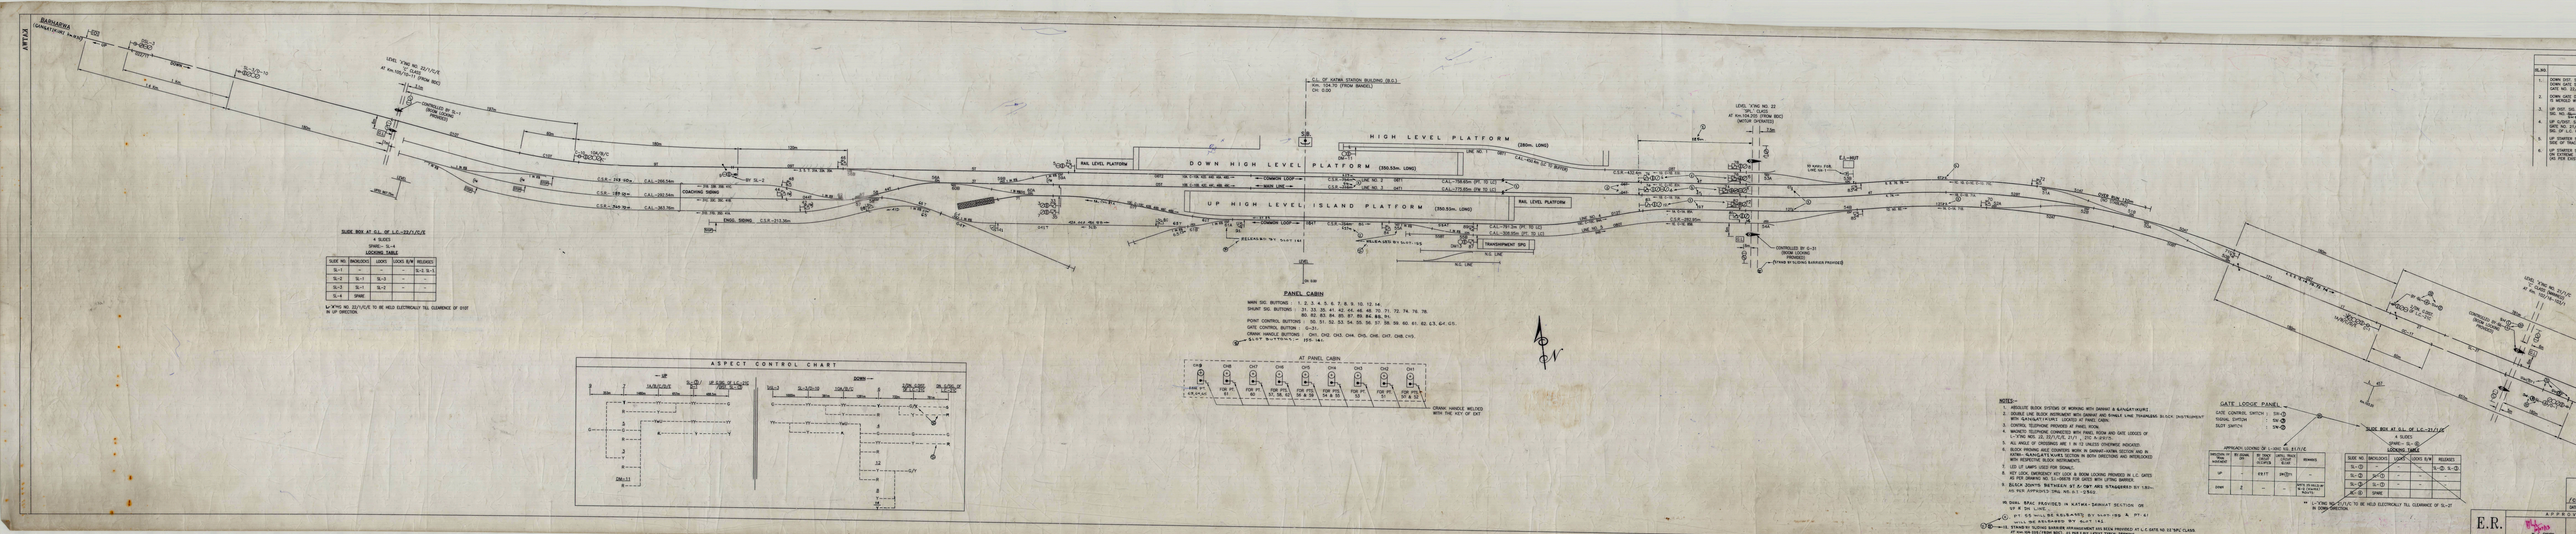
BARHARWA
(SUBSIDIARY) Km 0.00
DOWN HIGH LEVEL PLATFORM (350.55m. LONG)
UP HIGH LEVEL ISLAND PLATFORM (350.55m. LONG)
HIGH LEVEL PLATFORM (280m. LONG)
RAIL LEVEL PLATFORM
COACHING SIDING
PANEL CABIN
AT PANEL CABIN
ASPECT CONTROL CHART
SLIDE BOX AT S.L. OF L.C.-22/1/U/E
4 SLIDES
SYMB:- SL-S
LOCKING TABLE
GATE LODGE PANEL
SLIDE BOX AT S.L. OF L.C.-21/1/E
NOTES:-
E.R.
HOWRAH DIVISION