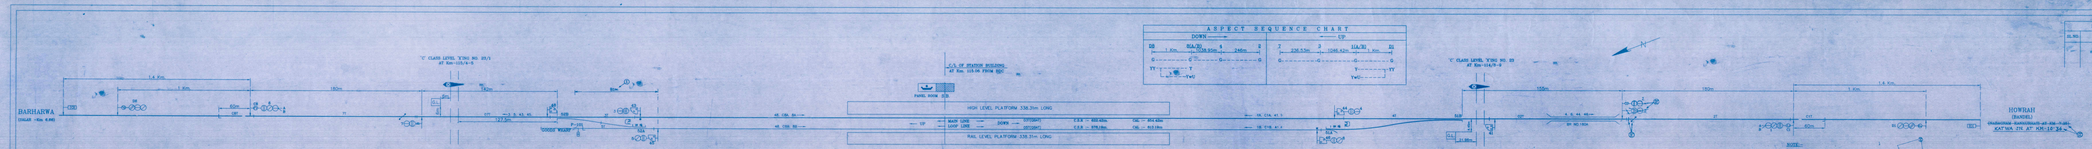
BARHARWA
(SOLAR : 00hr 8.00)
"C" CLASS LEVEL X'ING NO. 25/1
AT Km. 115/6-8
1.4 Km.
1.8 Km.
180m
60m
CONTROLLED BY GSI
(NON LOCKING PROVISES)
P-101
LOOSE WORK
C/L OF STATION BUILDING
AT Km. 115.06 FROM BSC
PANEL ROOM
HIGH LEVEL PLATFORM 338.2m LONG
RAIL LEVEL PLATFORM 338.2m LONG
MAIN LINE — UP — 2.8 m — 600.60m.
LOOP LINE — DOWN — 2.8 m — 576.08m.
"C" CLASS LEVEL X'ING NO. 23
AT Km. 114/9-8
CONTROLLED BY GSI
(NON LOCKING PROVISES)
HOWRAH
(BAGHBAZAR)
KM. 115.06 FROM BSC
KM. 115.06 FROM BSC
KM. 115.06 FROM BSC